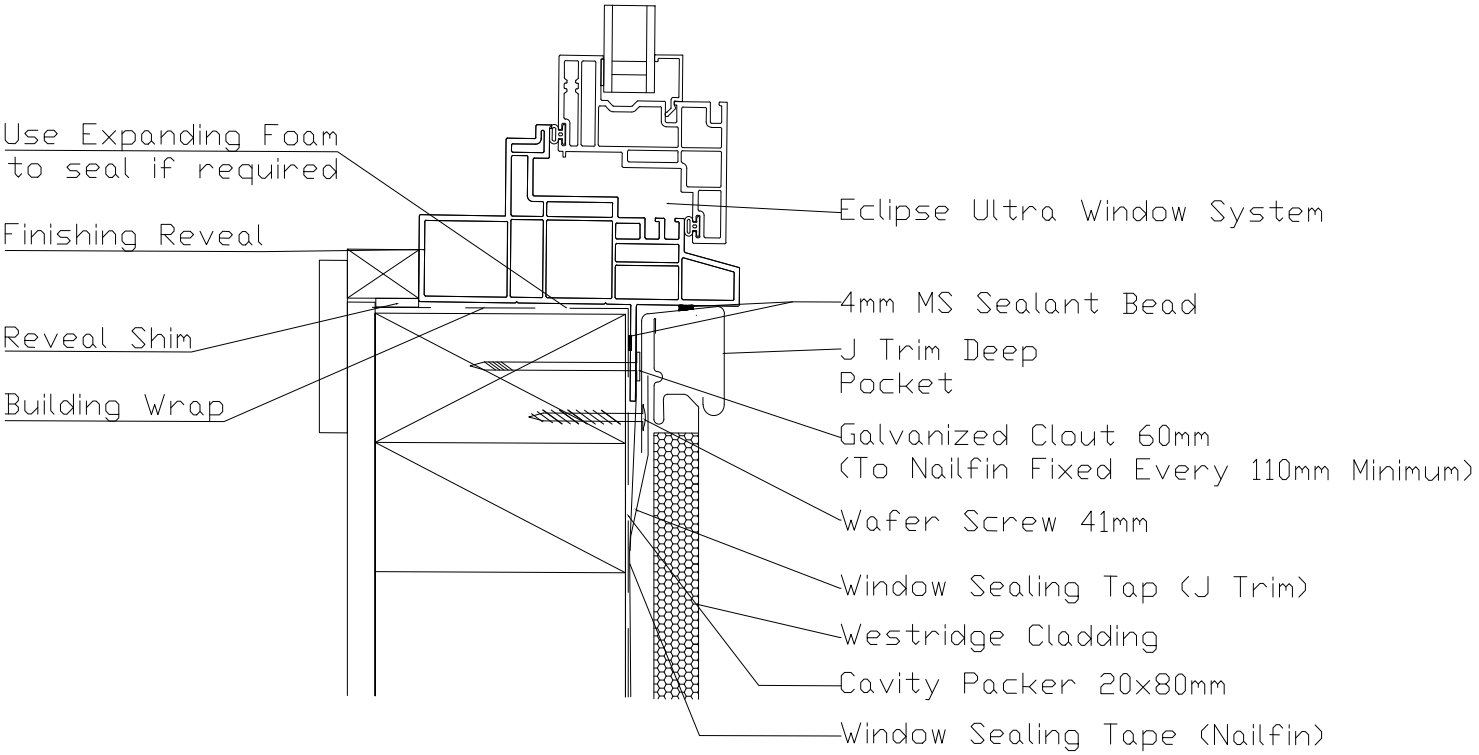

vinylcladding™ new zealand	Eclipse Window Sill Nailfin Fix Westridge	DO NOT SCALE FROM DRAWINGS Contact VCNZ for Exact Dimensions 0800 MITTEN Detail No: WRH-D-11