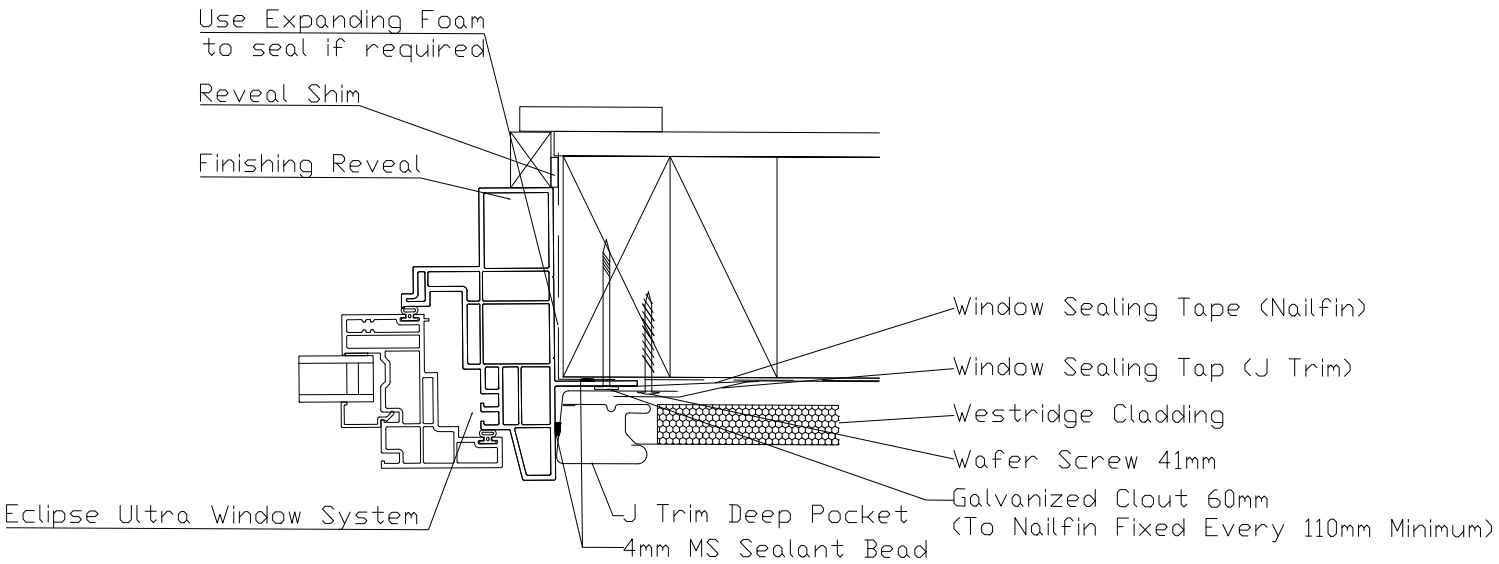

vinylcladding™ new zealand	Eclipse Window Jamb Nailfin Fix Westridge	DO NOT SCALE FROM DRAWINGS Contact VCNZ for Exact Dimensions 0800 MITTEN Detail No: WRV-D-10